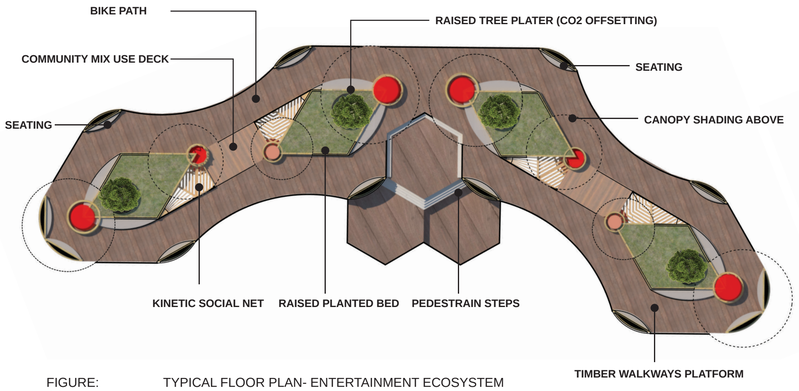

FIGURE: TYPICAL FLOOR PLAN- ENTERTAINMENT ECOSYSTEM
SCALE: 1 : 300

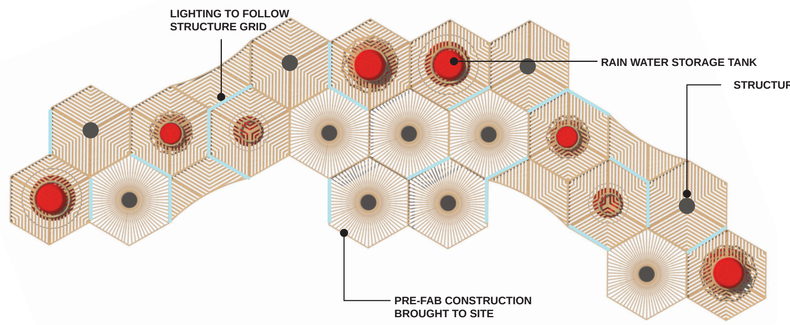

FIGURE: TYPICAL RCP- ENTERTAINMENT ECOSYSTEM
SCALE: 1 : 300

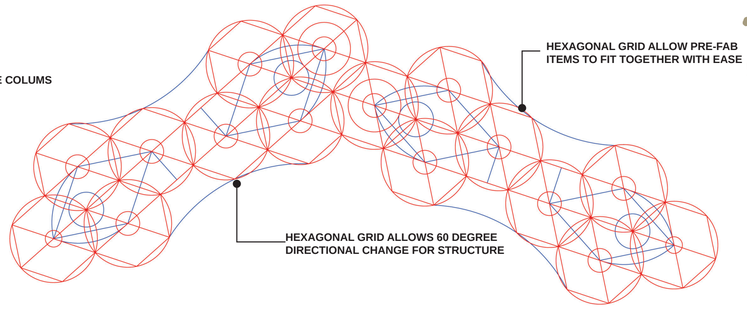

FIGURE: TYPICAL STRUCTURAL GRID- HEXAGONAL GRID CONCEPT
SCALE: 1 : 300

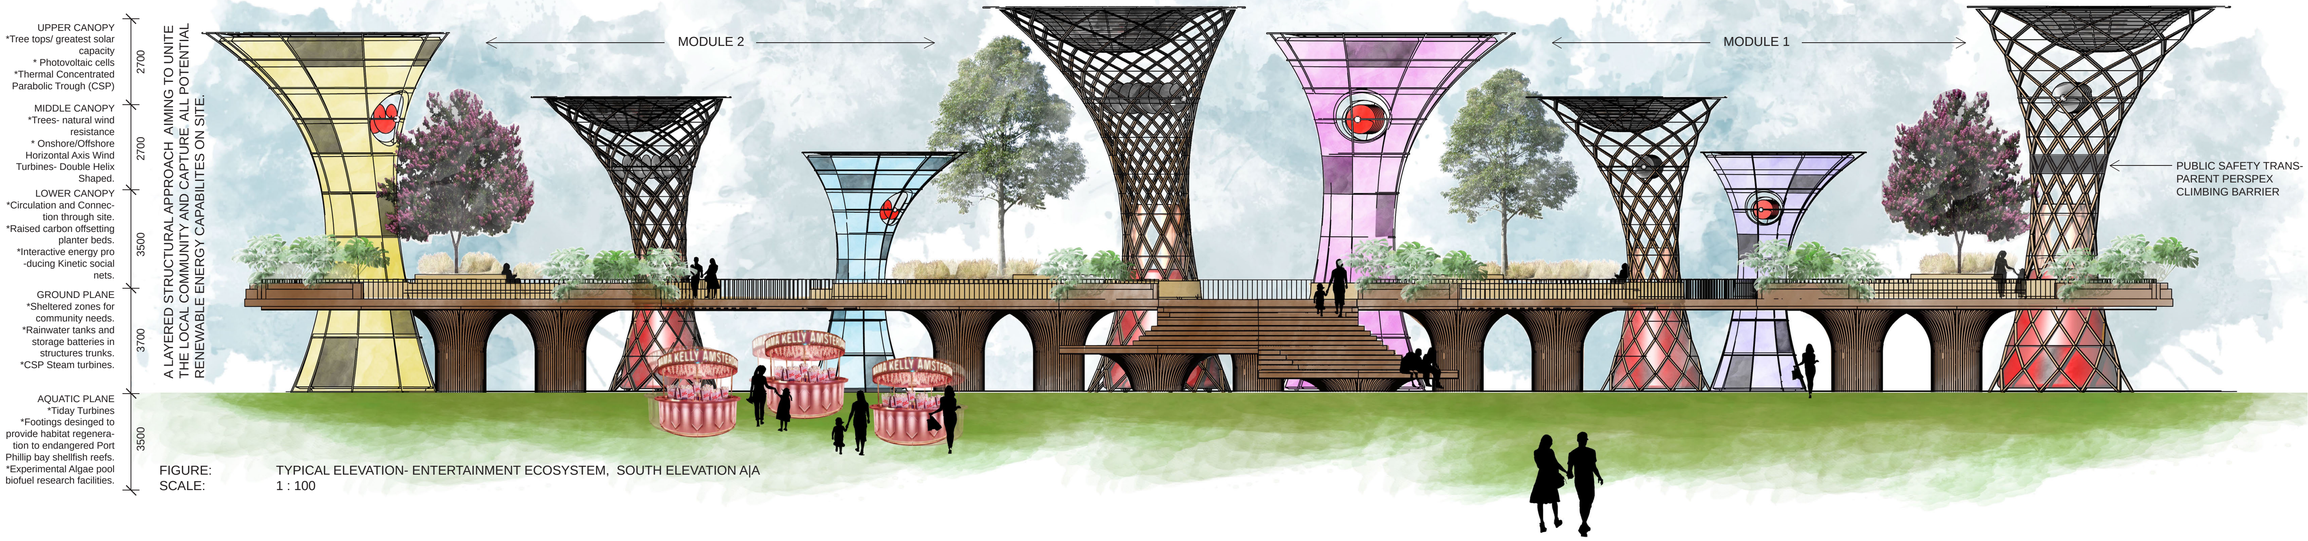
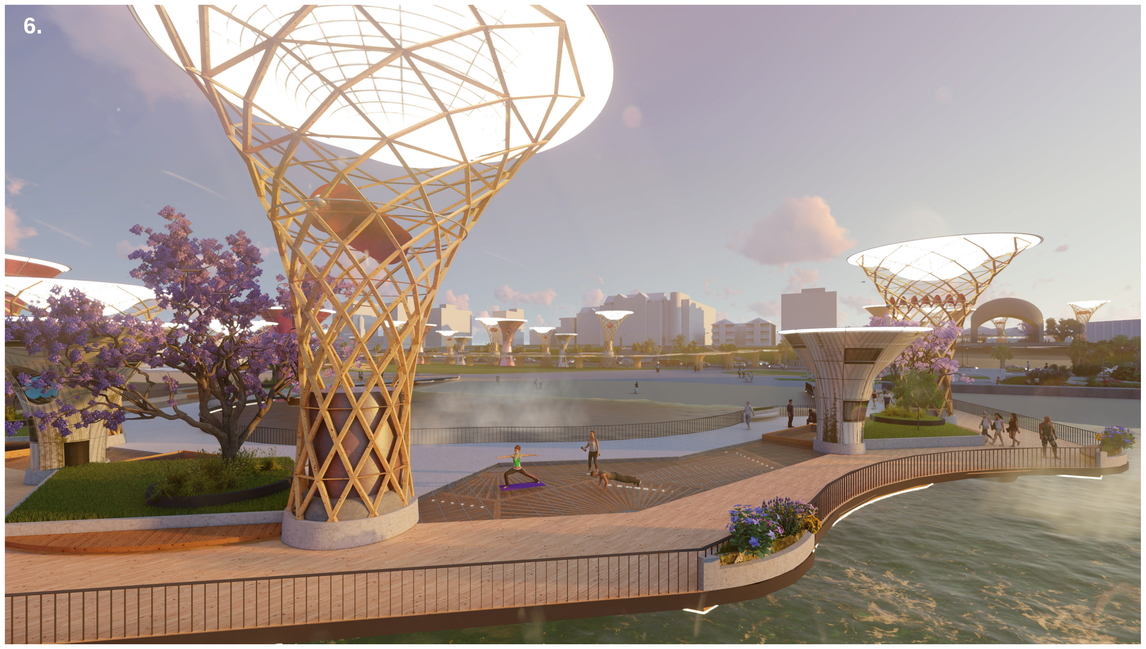
FIGURE: TYPICAL ELEVATION- ENTERTAINMENT ECOSYSTEM, SOUTH ELEVATION A|A
SCALE: 1 : 100