PHASE 1 / PHASE 2 SITE PLAN

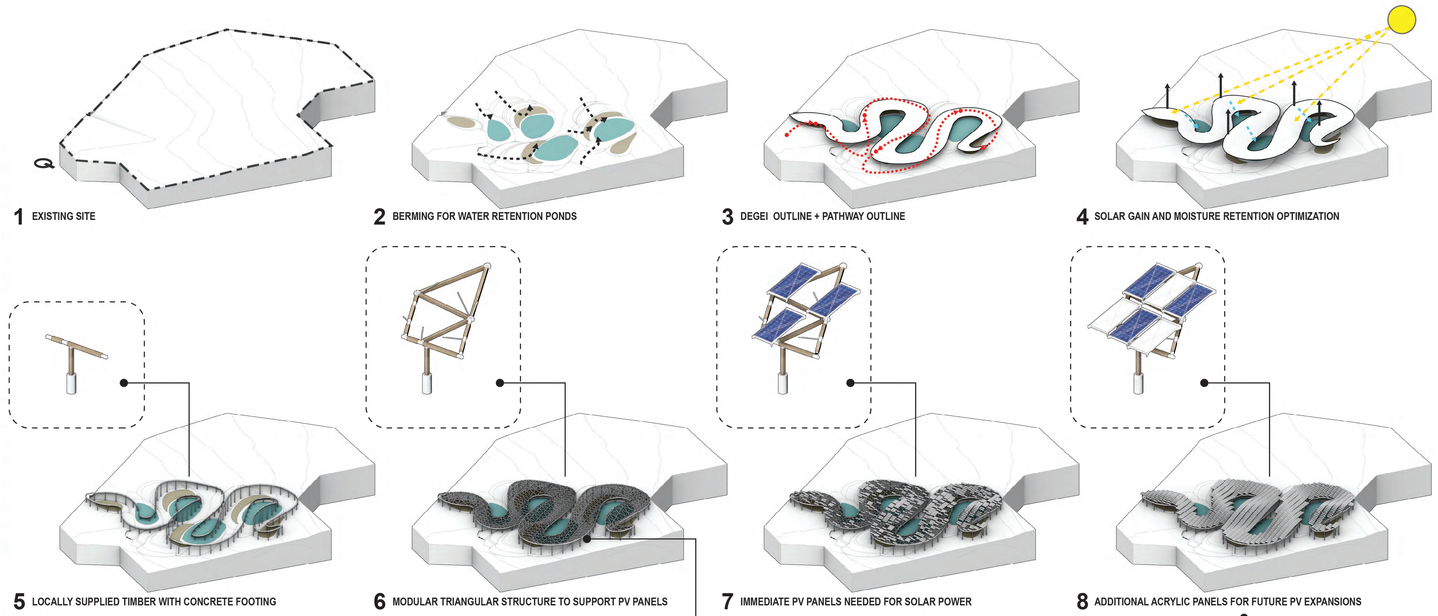

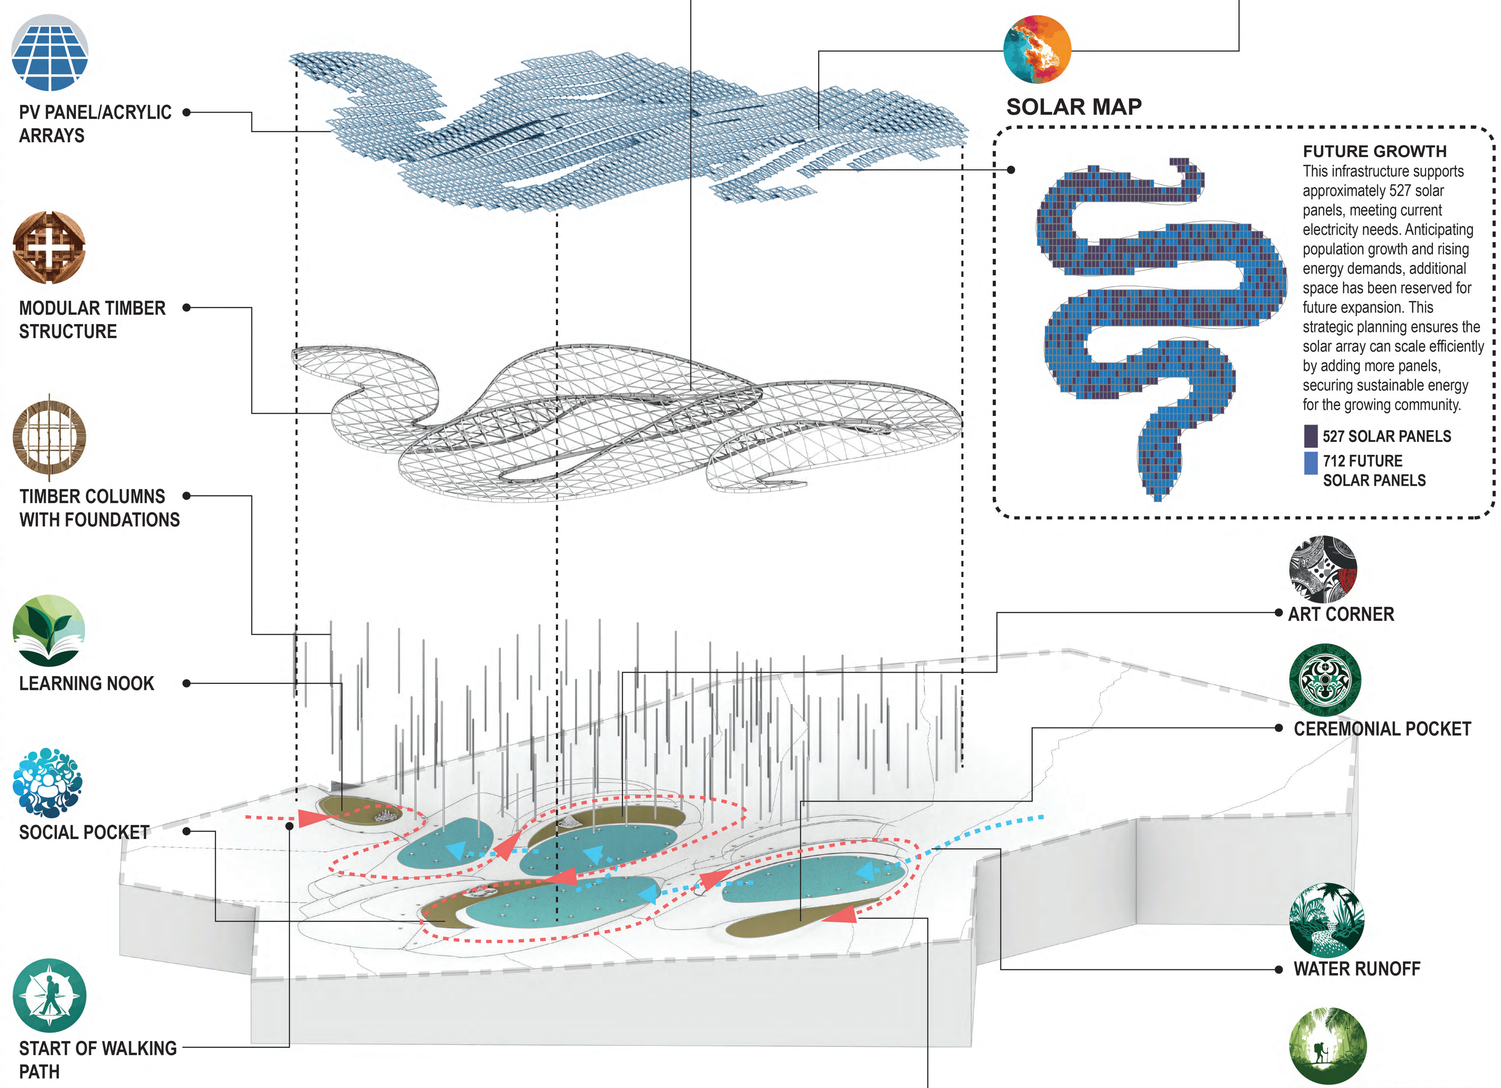

EXPLODED ISOMETRIC + PROGRAM MAP